
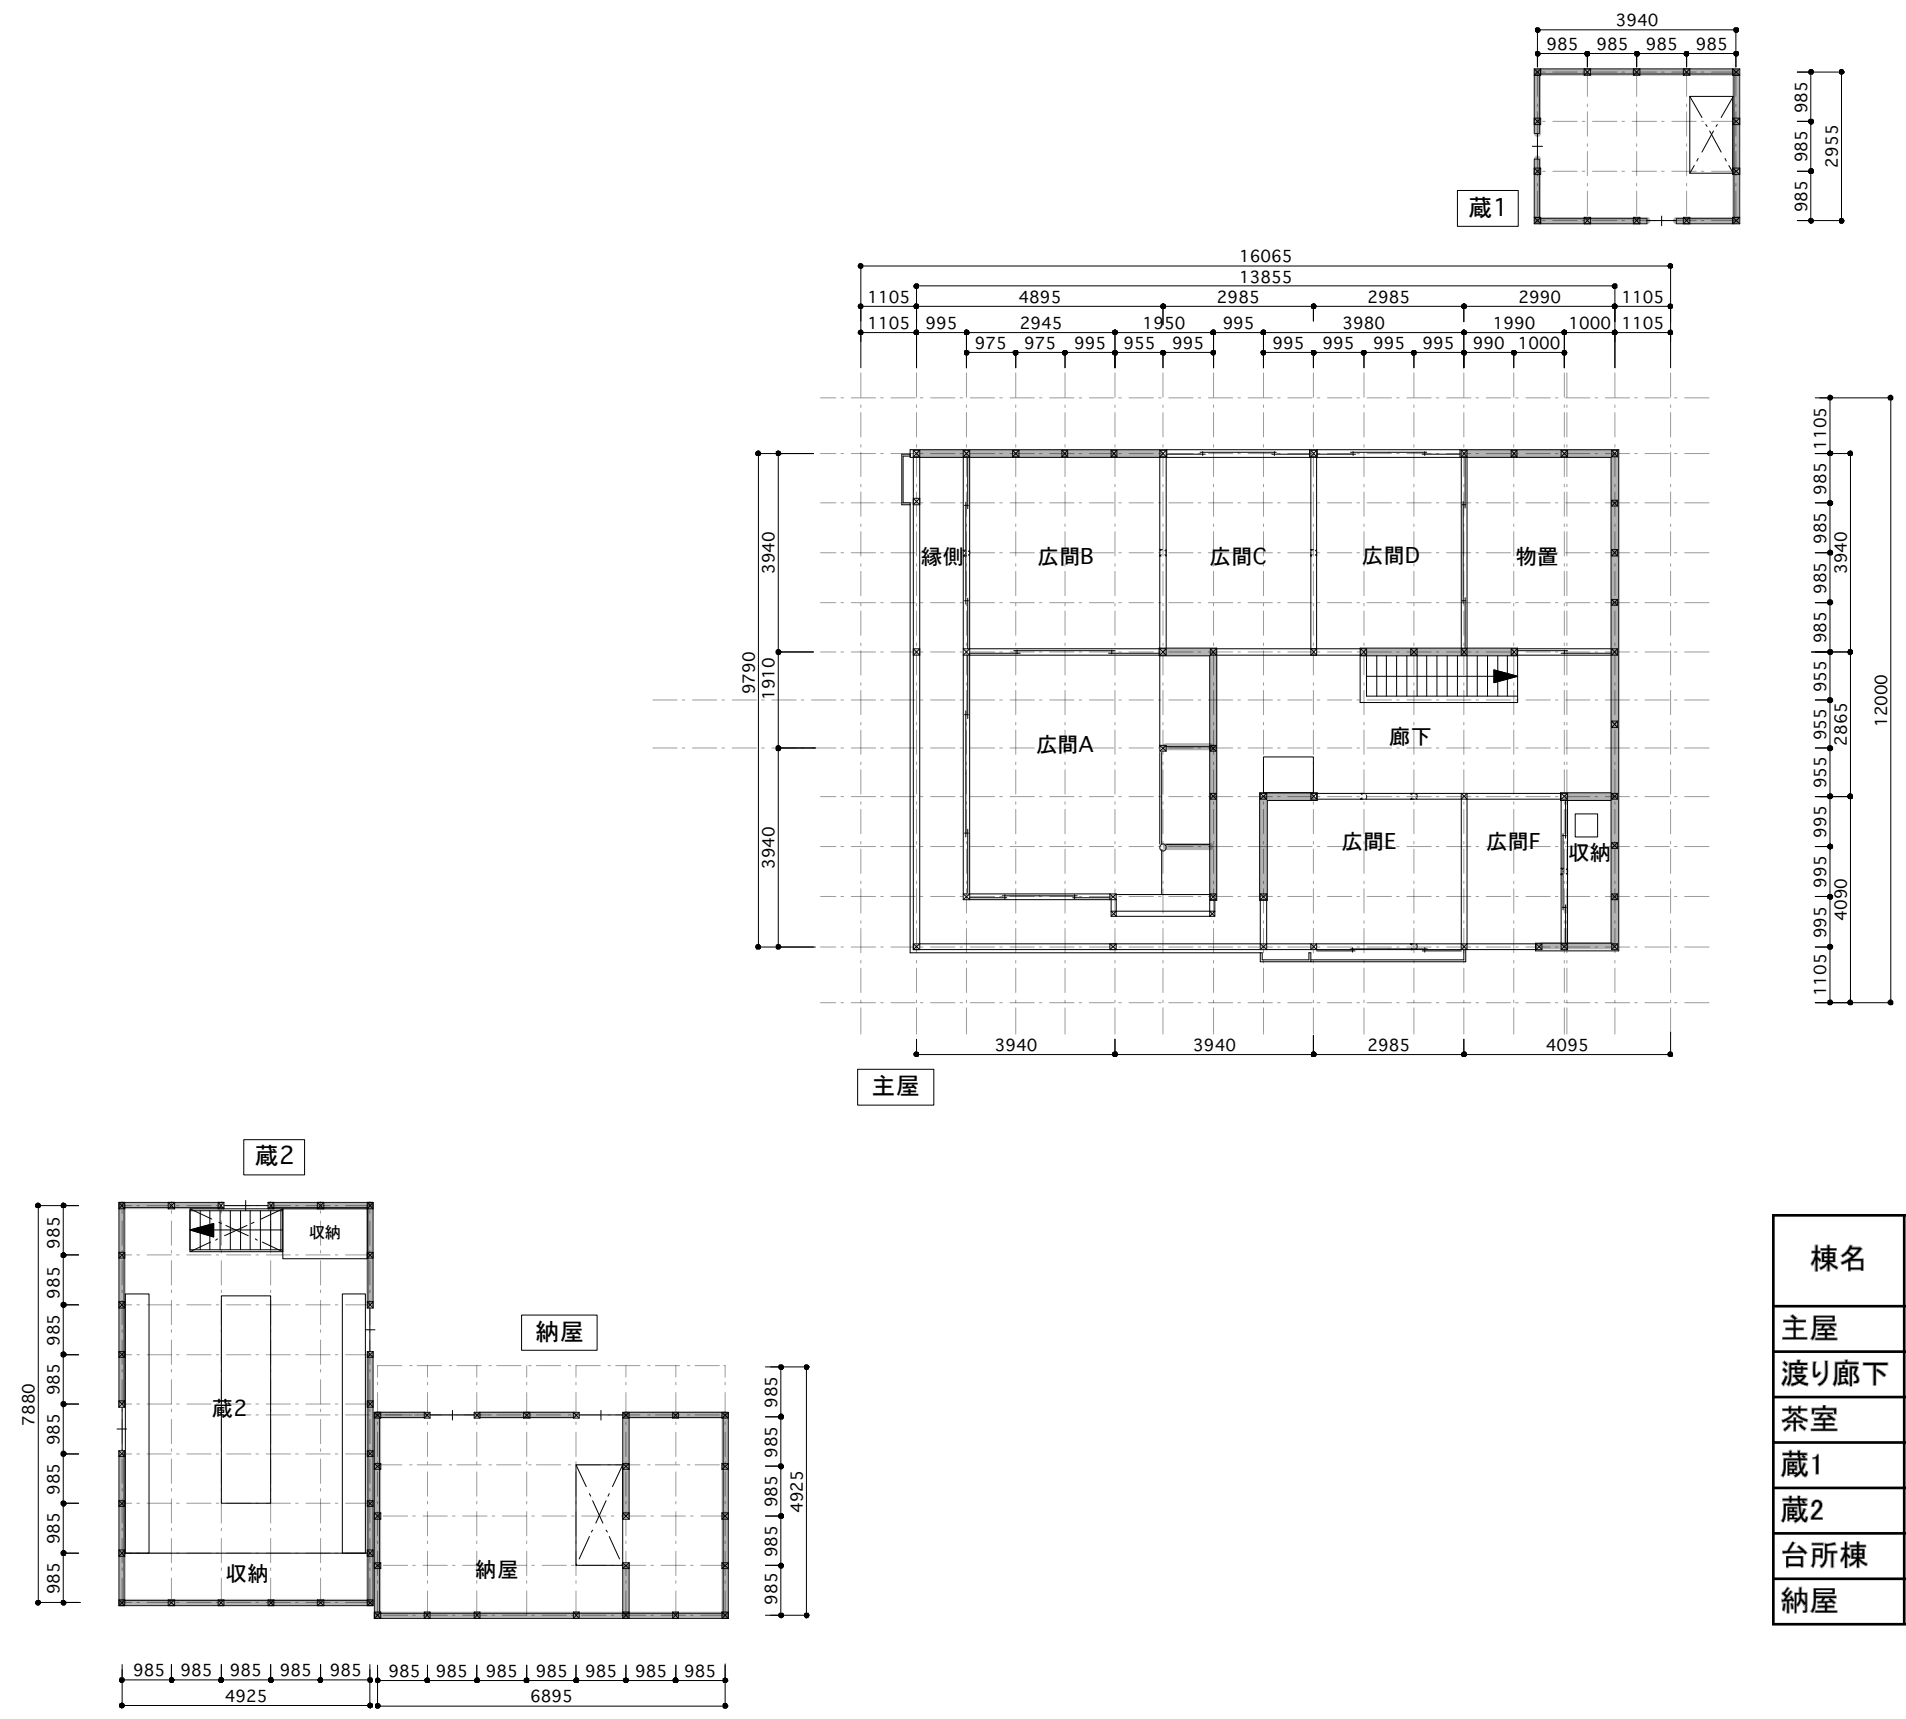


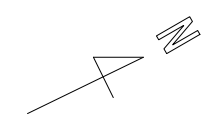

棟名	階	床面積(m ²)		
		1階	2階	計
主屋	2	189.92	135.64	325.56
渡り廊下	1	7.16	0.00	7.16
茶室	1	14.86	0.00	14.86
蔵1	2	11.64	11.64	23.28
蔵2	2	38.81	38.81	77.62
台所棟	1	27.37	0.00	27.37
納屋	2	58.55	25.40	83.95
計				559.80